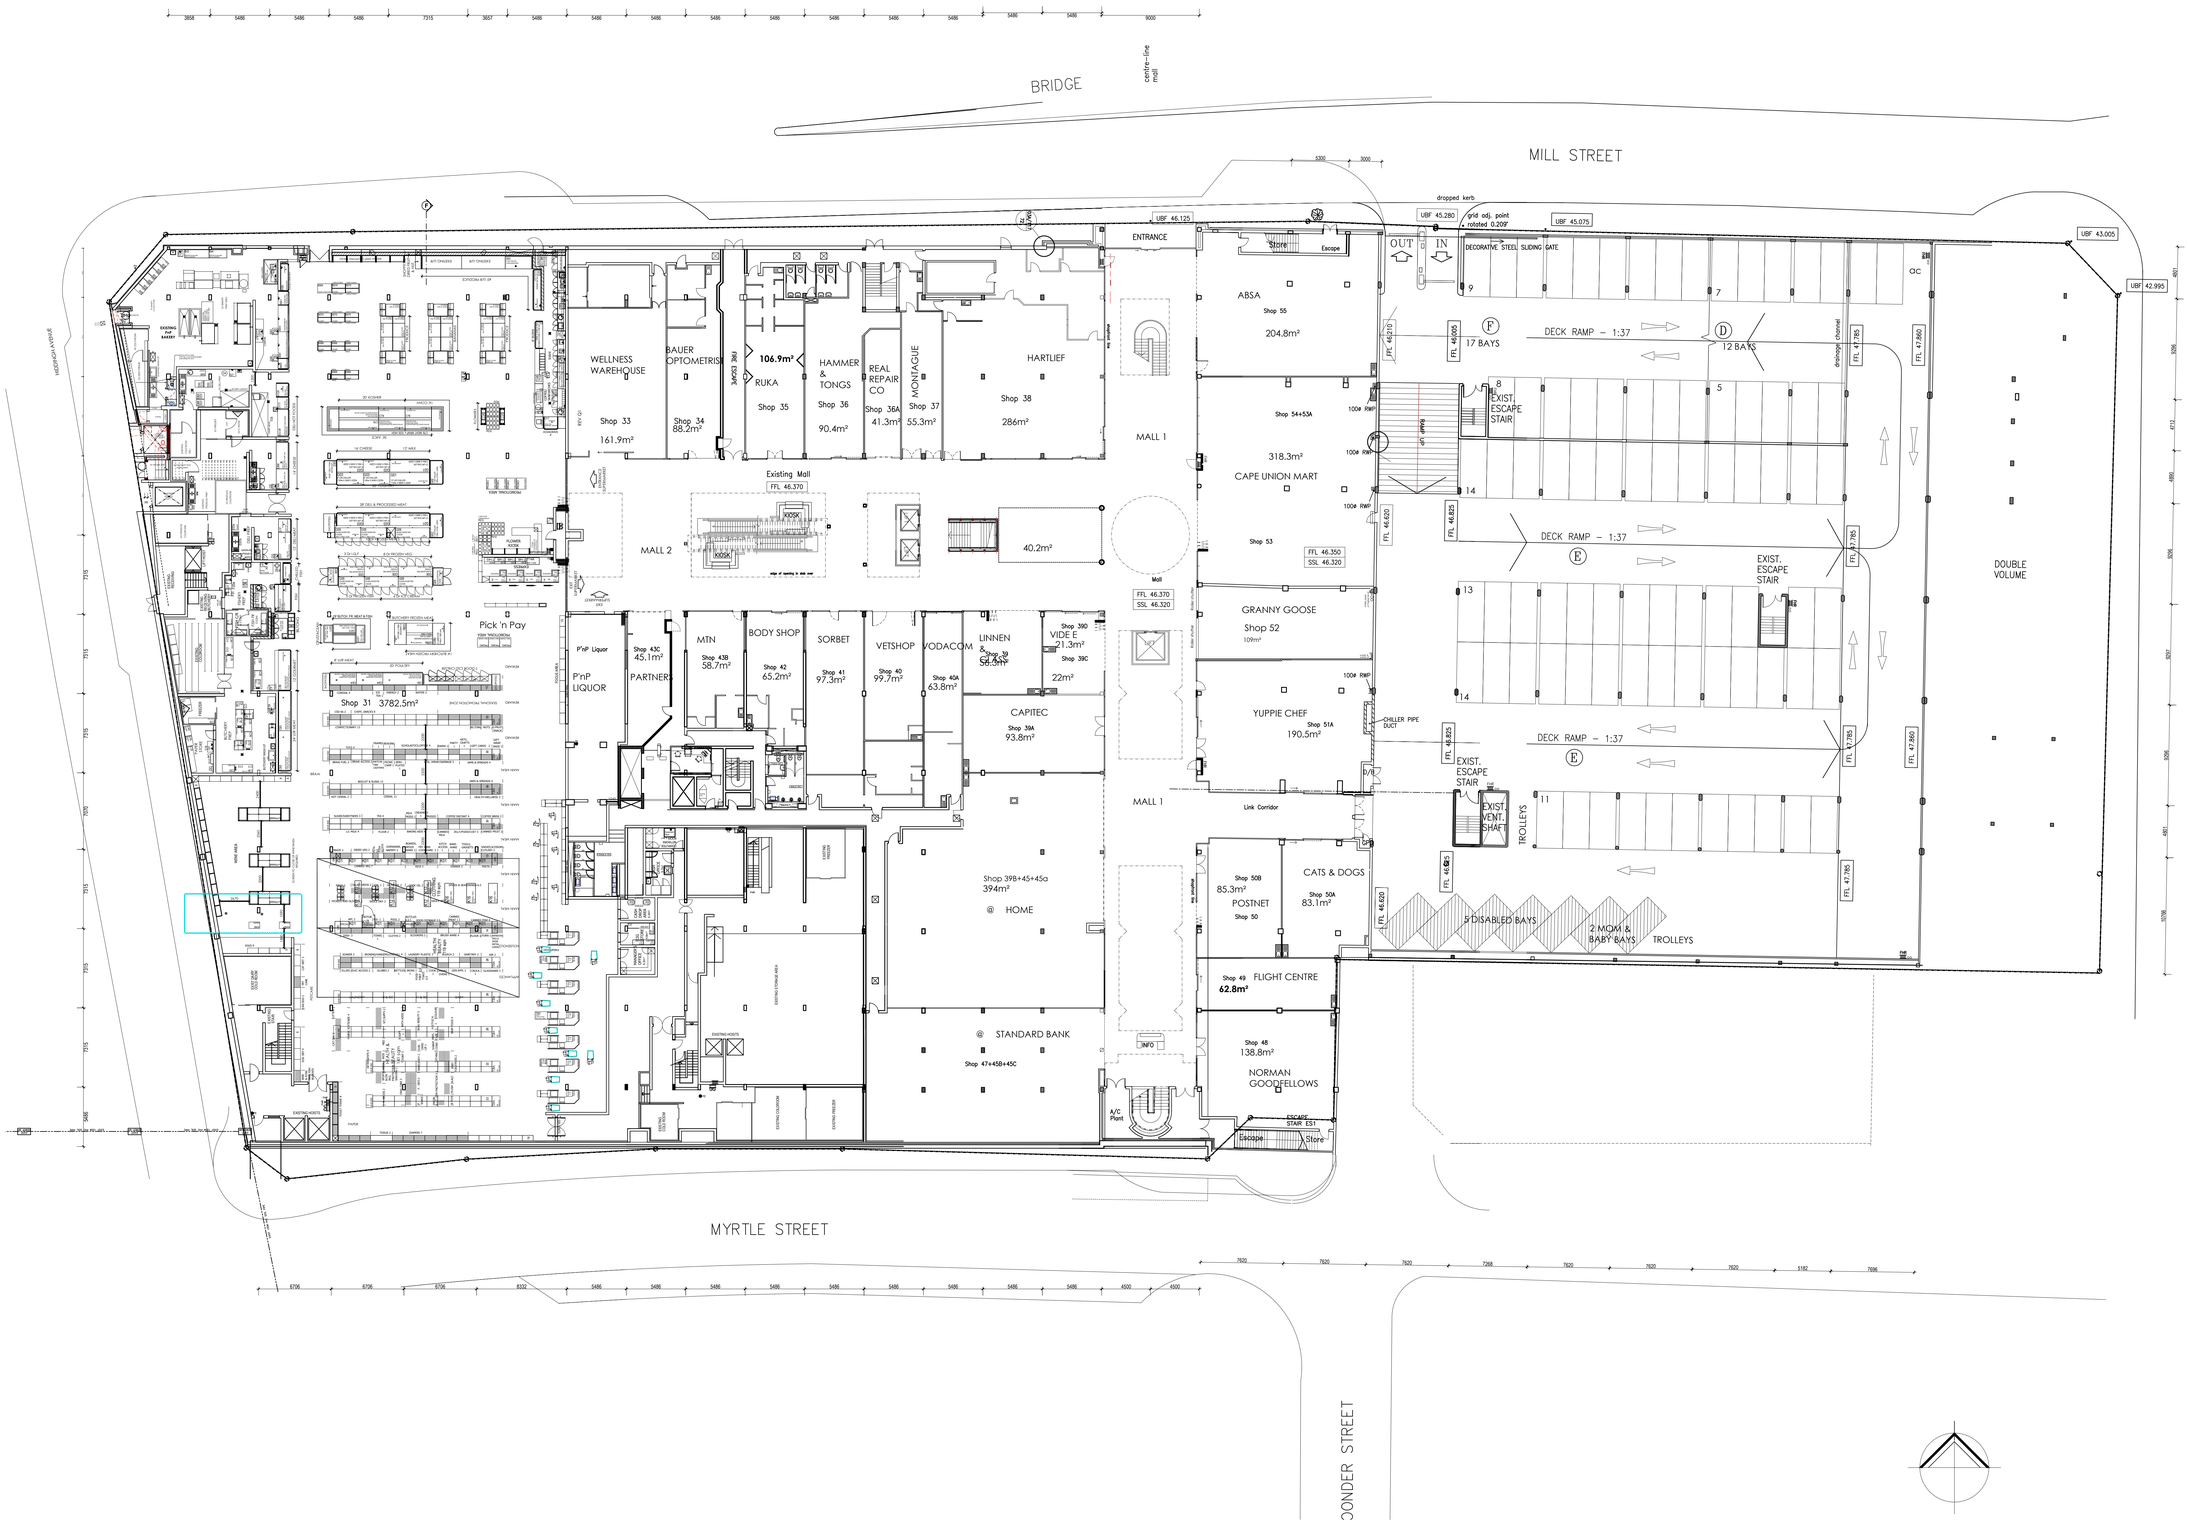

ground storey plan

scale 1: 200

NOTE
-THE DESIGN ON THIS DRAWING IS COPYRIGHT AND REMAINS THE PROPERTY OF THE ARCHITECT.
-ALL WORK IS TO BE CARRIED OUT IN ACCORDANCE WITH SANS 10400 AND LOCAL AUTHORITY REGULATIONS.
-ALL DIMENSIONS AND LEVELS ARE TO BE CHECKED ON SITE BEFORE WORK IS PUT IN HAND.
-ANY DISCREPANCIES ARE TO BE IMMEDIATELY REPORTED TO THE ARCHITECT.
-THE DRAWING MAY NOT BE SCALED.

		SKETCH	✓ INFORMATION ONLY
		COUNCIL	CONSTRUCTION
REV NO.	DATE	DESCRIPTION	NAME

38 DEERPARK DRIVE
HIGHLANDS ESTATE
BLOCK TOWER EAST
TEL:+27(0)21 461 8403
FAX: 086 619 4574
E-MAIL nic@w-architects.co.za
REG. NO. CK/2002/050919/23
W ARCHITECTS

PROJECT
Gardens Centre
Erf 2905, Oranjezicht
Cnr Mill and Buitenkant Street
Cape Town

CLIENT
Acucap Properties (Pty) Ltd

DRAWING
ground storey plan
Tenant Areas

PROJECT NUMBER	DRAWING NUMBER		REVISION
08013	2021		B24
FILE NUMBER			
SCALE	DATE	DRAWN	CHECKED
A0=1: 200	22.02.2023	sb	